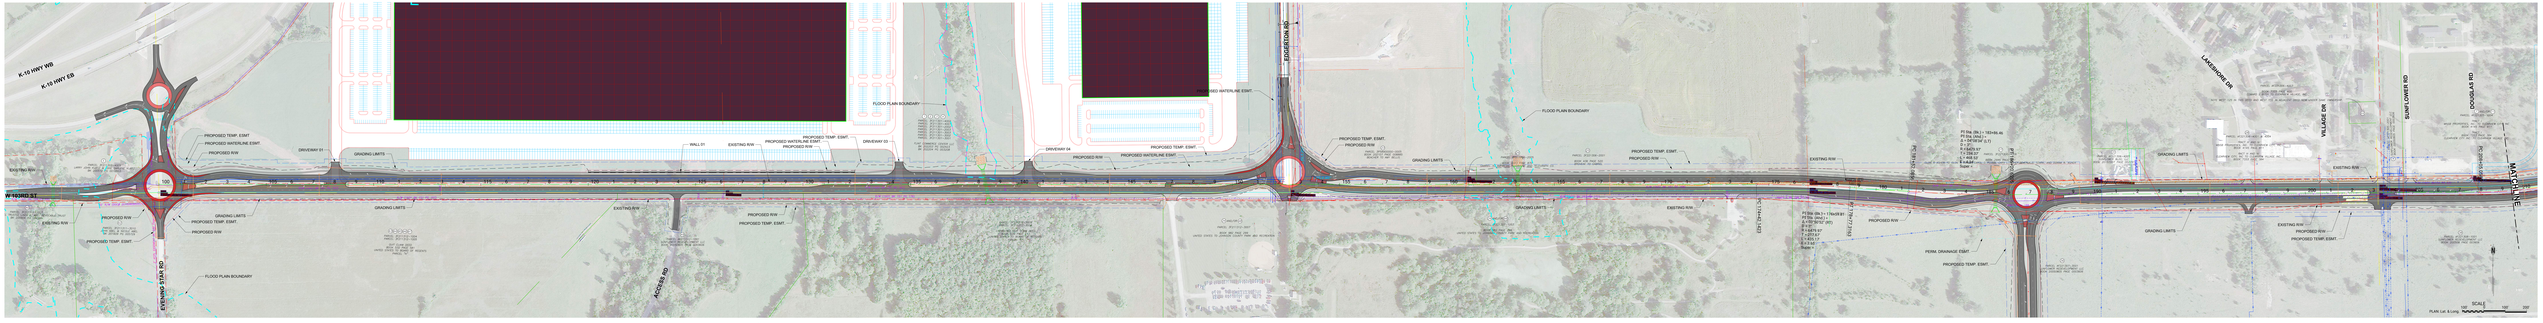

THIS PLAN AND ASSOCIATED IMPROVEMENTS AS SHOWN IS CONCEPTUAL AND MAY BE REVISED IN RESPONSE TO PUBLIC INPUT AND DESIGN PROGRESSION. THE FINAL DESIGN CONFIGURATION IS SUBJECT TO REVIEW AND APPROVAL BY THE KANSAS DEPARTMENT OF TRANSPORTATION, AND THE CITY OF DE SOTO, KANSAS.

KDOT PROJECT NO. KA-6796-03
EXHIBIT B
103RD ST/LEXINGTON AVE
SHEET 01 OF 02