EAST KELLOGG
A WALK IN THE PARK

**DRAFT CONCEPT: 9/13/2022**
**SUBJECT TO CHANGE**

This exhibit depicts the scope and its potential impacts to the environment based on the current design concept at this time. The design concept is subject to change as the project progresses through the design process. Any changes to the design may result in additional impacts to the environment. Refer to the most current design exhibit for the current scope and potential impacts to the environment.

# US-54/EAST KELLOGG
# PHASE 2 CONCEPT EXHIBIT

LEGEND

PROPOSED FEATURES
- WATERLINE
- BRIDGE
- CURB & GUTTER
- PERMANENT RIGHT-OF-WAY
- SIDEWALK
- SHARED USE PATH
- SHARED USE PATH BRIDGE
- RETAINING WALL, SOUND WALL, OR OTHER STRUCTURE

EXISTING FEATURES
- PUBLIC EASEMENTS
- FEMA FLOODFLAN
- FEMA FLOODWAY
- EXISTING R/W LINE

IKE
THE EISENHOWER LEGACY TRANSPORTATION PROGRAM

Kansas Department of Transportation

054-106 KA-6535-02

## PHASE 2
## 159TH STREET THROUGH PRAIRIE CREEK ROAD
## CONSTRUCTION FUNDING HAS NOT BEEN IDENTIFIED

N

0 50 100 200
SCALE IN FEET

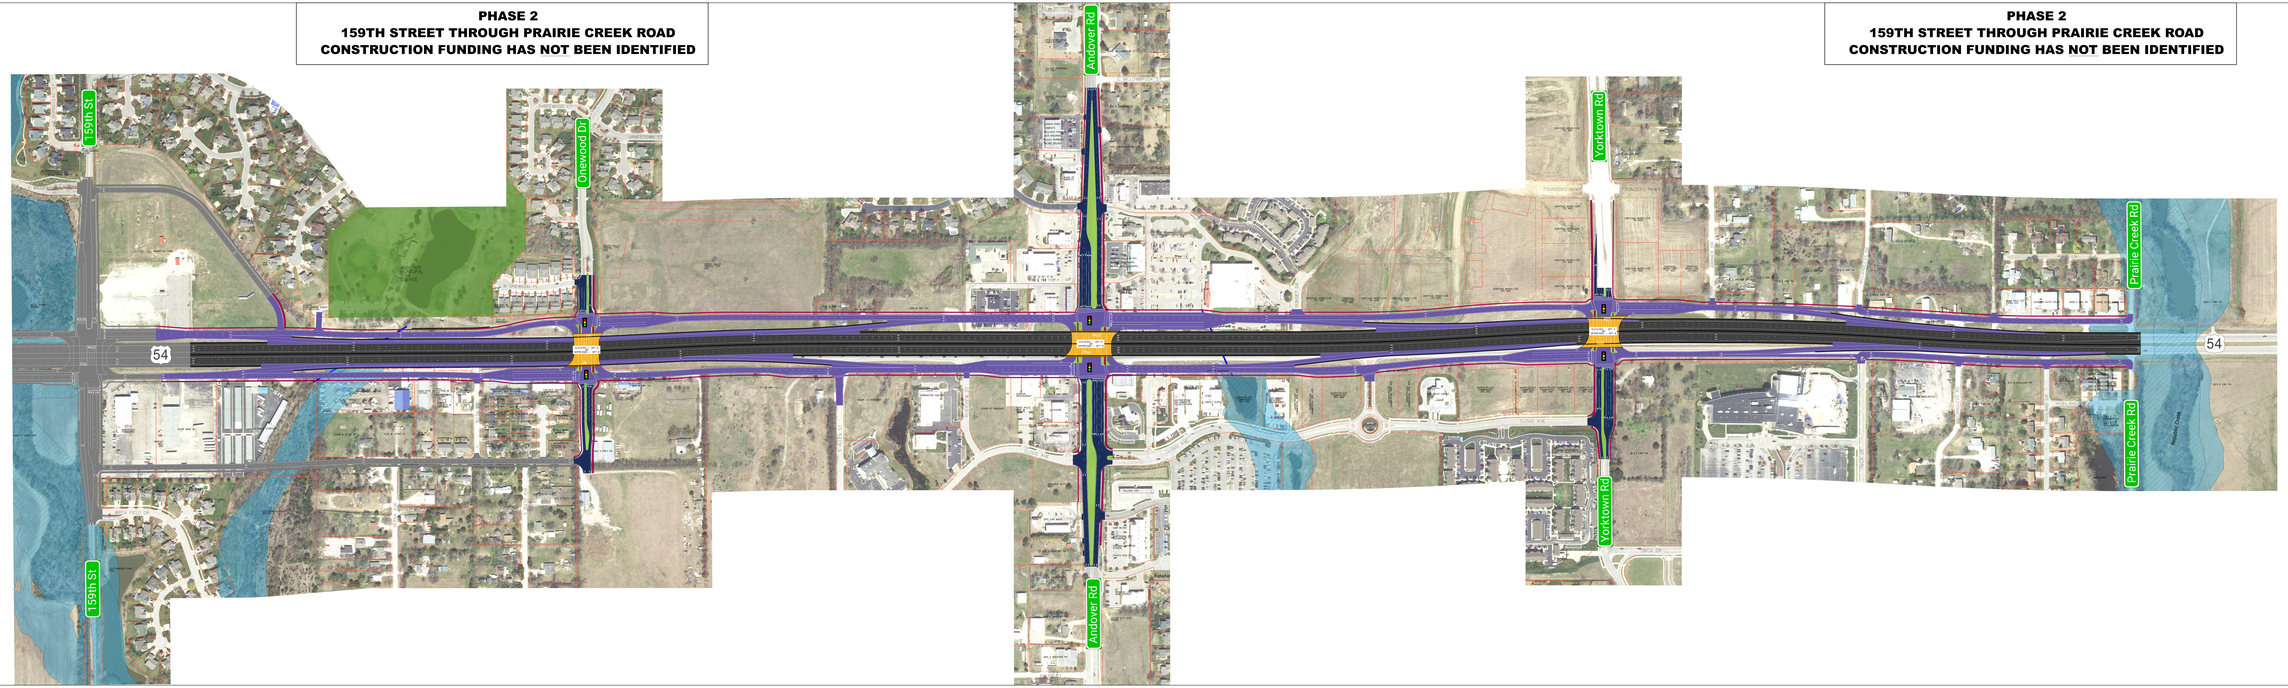



PHASE 2
159TH STREET THROUGH PRAIRIE CREEK ROAD
CONSTRUCTION FUNDING HAS NOT BEEN IDENTIFIED

N

0 50 100 200
SCALE IN FEET

EAST KELLOGG
A WALK IN THE PARK

DRAFT CONCEPT: 9/13/2022
SUBJECT TO CHANGE

This exhibit depicts the scope and its potential impacts to the environment based on the current design concept at this time. The design concept is subject to change as the project progresses through the design process. Any changes to the design may result in additional impacts to the environment. Refer to the most current design exhibit for the current scope and potential impacts to the environment.

US-54/EAST KELLOGG
PHASE 2 CONCEPT EXHIBIT

LEGEND

PROPOSED FEATURES
- WATERLINE
- BRIDGE
- CURB & GUTTER
- PERMANENT RIGHT-OF-WAY
- SIDEWALK
- SHARED USE PATH
- SHARED USE PATH BRIDGE
- RETAINING WALL, SOUND WALL, OR OTHER STRUCTURE

EXISTING FEATURES
- PUBLIC EASEMENTS
- FEMA FLOODFLAN
- FEMA FLOODWAY
- EXISTING R/W LINE

IKE
THE EISENHOWER LEGACY TRANSPORTATION PROGRAM

Kansas Department of Transportation

054-106 KA-6535-02